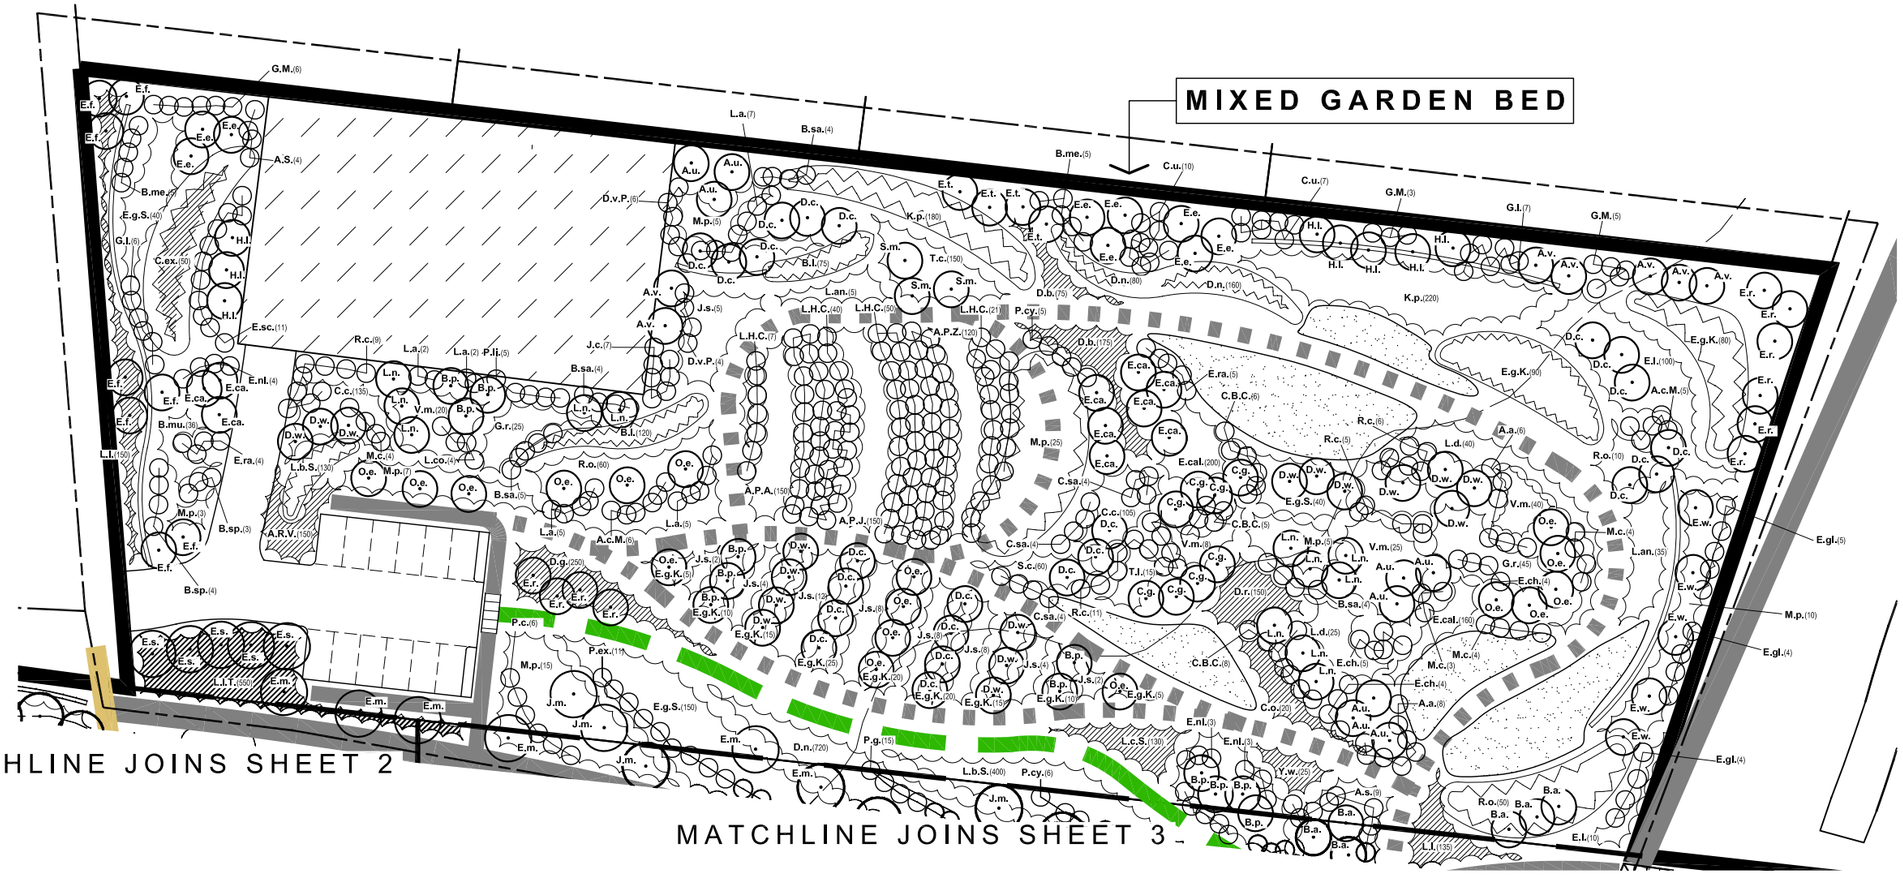

PLANT SCHEDULE: MIXED GARDEN BEDS

KEY	BOTANIC NAME	QTY.
A.c.M.	ACACIA COGNATA 'MINI COG'	11
A.s.	ADENANTHOS SERICEUS	17
A.v.	ALLOCASUARINA VERTICILLATA	7
A.P.A.	ALSTROEMERIA 'PRINCESS ANGELA'	150
A.P.J.	ALSTROEMERIA 'PRINCESS JULIETTA'	150
A.P.Z.	ALSTROEMERIA 'PRINCESS ZAVINA'	120
A.R.V.	ANIGOZANTHOS 'RUBY VELVET'	150
A.u.	ARBUTUS UNEDO	9
A.a.	ARTEMISIA ARBORESCENS	14
B.me.	BANKSIA MEDIA	10
B.sp.	BANKSIA SPECIOSA	7
B.a	BRACHYCHITON ACERIFOLIUS	6
B.p.	BRACHYCHITON POPULNEUS	12
B.mu.	BRACHYSCOME MULTIFIDA	36
B.sa.	BUDDLEJA SALVIIFOLIA	17
B.l.	BULBINE LATIFOLIA	195
C.B.C.	CEANOTHUS 'BLUE CUSHION'	19
C.g.	CEANOTHUS GRISEUS 'YANKEE POINT'	8
C.u.	CHAMELAUCIUM UNCINATUM	17
C.sa.	CISTUS SALVIIFOLIUS	12
C.c.	CONVOLVULUS CNEORUM	240
C.ex.	CROWEA EXALATA	50
D.c.	DAIS COTINIFOLIA	23
D.r.	DIANELLA REVOLUTA	150
D.b.	DIETES BICOLOR	250
D.g.	DIETES GRANDIFLORA	250
D.w.	DIOSPYROS WHYTEANA	17
D.v.P.	DODONAEA VISCOSA 'PURPUREA'	10
D.n.	DRYANDRA NIVEA	960
E.r.	ELAEOCARPUS RETICULATIS	10
E.i.	EPACRIS IMPRESSA	110
E.gl.	EREMOPHILA GLABRA	13
E.g.K.	EREMOPHILA GLABRA 'KALBARRI CARPET'	295
E.g.S.	EREMOPHILA GLABRA 'SILVER BALL'	590
E.nl.	EREMOPHILA NIVEA	10
E.ra.	EREMOPHILA RACEMOSA	9
E.sc.	EREMOPHILA SCOPARIA	11
E.cal.	ESCHSCHOLZIA CALIFORNICA	360
E.ca.	EUCALYPTUS CAESIA	10
E.e.	EUCALYPTUS ERYTHROCORYS	9
E.f.	EUCALYPTUS FORRESTIANA	8
E.m.	EUCALYPTUS MELLIODORA	9
E.s.	EUCALYPTUS SCOPARIA	5
E.t.	EUCALYPTUS TORQUATA	4
E.w.	EUCALYPTUS WOODWARDII	5
E.ch.	EUPHORBIA CHARACIAS	13
G.r.	GAZANIA RIGENS	70
G.l.	GREVILLEA LONGISTYLA	13
G.M.	GREVILLEA 'MOONLIGHT'	14
H.l.	HAKEA LAURINA	8
J.m.	JACARANDA MIMOSIFOLIA	7
J.c.	JUNIPERUS COMMUNIS	7
J.s.	JUNIPERUS SABINA	53
K.p.	KNIPHOFIA PRAECOX	400
L.n.	LAURUS NOBILIS	10
L.an.	LAVANDULA ANGUSTIFOLIA	50
L.d.	LAVANDULA DENTATA	65
L.H.C.	LEUCADENDRON 'HYBRID CULTIVAR'	118
L.b.S.	LEUCOPHYTA BROWNII 'SILVER NUGGET'	130
L.co.	LEUCOSPERMUM CORDIFOLIUM	4
L.c.S.	LOMANDRA CONFERTIFOLIA 'SEASCAPE'	130
L.l.	LOMANDRA LONGIFOLIA	285
L.l.T.	LOMANDRA LONGIFOLIA 'TANIKA'	550
L.a.	LUMA APICULATA	21
M.p.	MYOPORUM PARVIFOLIUM	70
M.c.	MYRTUS COMMUNIS	15
O.e.	OLEA EUROPAEA	17
P.ll.	PERSOONIA LINEARIS	14
P.c.	PROTEA COMPACTA	6
P.cy.	PROTEA CYANAROIDES	11
P.ex.	PROTEA EXIMIA	11
P.g.	PROTEA GRANDICEPS	15
R.c.	ROMNEYA COULTERI	31
R.o.	ROSMARINUS OFFICIANALIS	120
S.c.	SALVIA CLEVELANDII	60
S.m.	SCHINUS MOLLE	3
T.l.	TAGETES LEMMONI	15
T.c.	THYMUS CITRIODORUS	150
V.m.	VINCA MINOR	63
Y.w.	YUCCA WHIPPLEI	25

LEGEND

- Existing vegetation
- A.b. — Proposed evergreen / deciduous tree
- A.b.(5) — Proposed large / medium - sized shrubs
- A.b.(5) — Proposed small shrubs / groundcovers
- A.b.(5) — Proposed tufting plants
- Proposed indigenous grassland area
- Themed garden boundaries

REFER TO LAYOUT PLANS FOR PATH AND FACILITY INFORMATION

FRAMEWORK PLANTING PLAN (SHEET 1 OF 15)

MELTON BOTANIC GARDEN

SHIRE OF MELTON

0 2.5 5 7.5 10 12.5 25M

SCALE 1:250 (B1 SHEET)

N

PRINT ISSUE: Report 13-03-09
Report 15-04-09

REVISIONS: REV A - 14-04-09

Drawn: M. B.

Date: 25-02-09

Michael Smith and Associates
Landscape Architecture and Urban Design
Office: 1st Floor, 407 Whitehorse Road, Balwyn, 3103
Postal: 5 Jervis Street, Camberwell, 3124
Tel: 9830 0414 Fax: 9830 2555

In association with:
Brecknock Consulting Pty Ltd
Practical Ecology Pty Ltd
Traffix Group Pty Ltd
Paoli Smith Pty Ltd